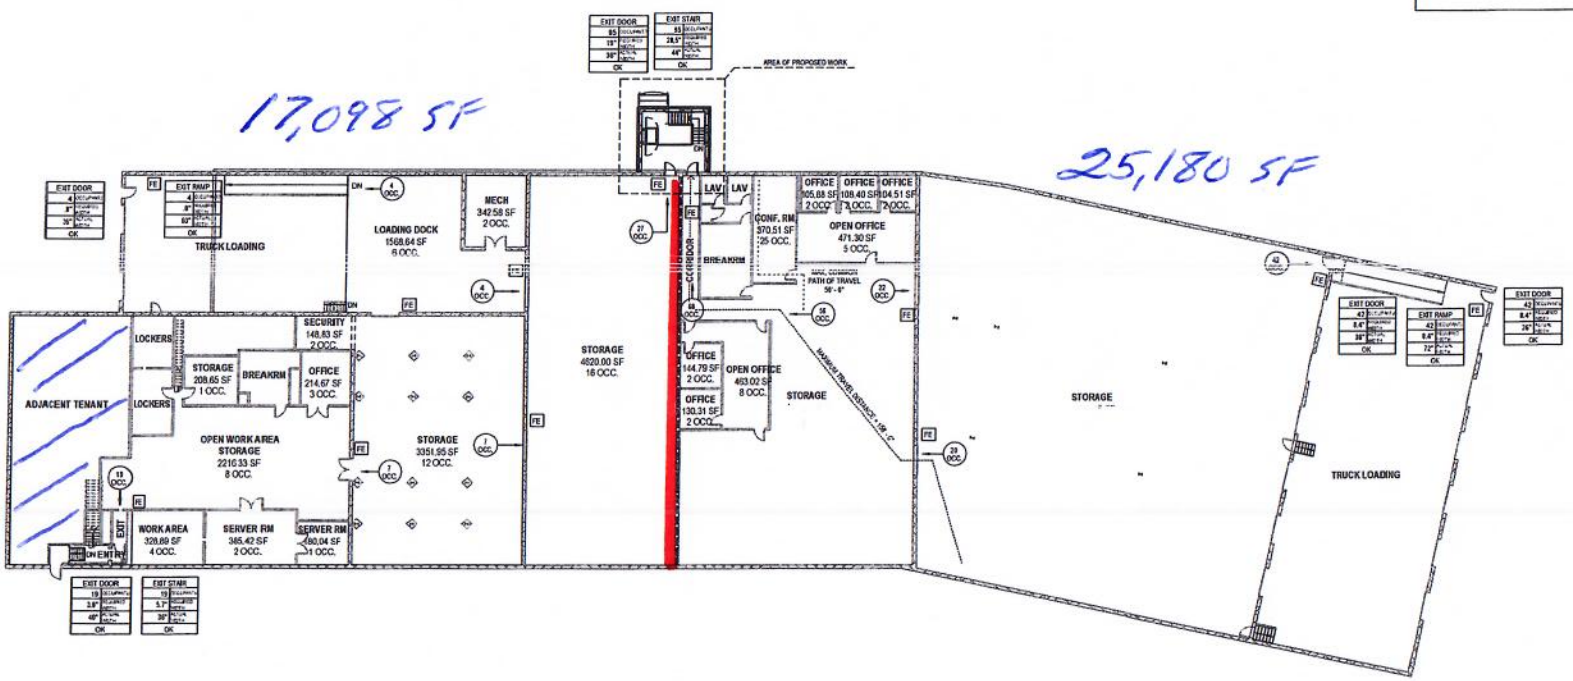

1 (A0.3) FIRST FLOOR EGRESS PLAN
Scale: 1/16" = 1'-0"

LEGEND

Room name 150 SF 20 OCC.	ROOM NAME AREA #OCCUPANTS
(146 OCC.)	OCCUPANCY & EGRESS TRAVEL PATH
EXIT 1. 22 OCCUPANTS 5' / 36" REQUIRED WIDTH 42" ACTUAL WIDTH OK	EGRESS NUMBER CAPACITY REQUIRED OPENING WIDTH ACTUAL OPENING WIDTH
	1 HR. FIRE RATED ASSEMBLY WITH 1 HR. UL OPENINGS
FE	FIRE EXTINGUISHER LOCATION
	MAXIMUM PATH OF TRAVEL
	MAXIMUM COMMON PATH OF TRAVEL

TURNER GROUP

The H.L. Turner Group Inc.
27 Locke Rd.
Concord, New Hampshire 03301
t: 603.226.1122
hlturner.com
ARCHITECTS • ENGINEERS • BUILDING SCIENTISTS

COPYRIGHT - THE H.L. TURNER GROUP INC. 2020
"Drawings, signs, designs and other documents may be used for the purpose of reviewing and approving plans and specifications for the project for which they are intended by the client/customer, e.g. Town/municipal, state, federal or other governmental or quasi-governmental agency. The architect or engineer retains all rights in and to such documents, and such documents may not be used for any other purpose. The architect or engineer shall not be responsible for any modifications made to the original document."

MILESTONE III
ENGINEERING & CONSTRUCTION, INC.
2 Horseshoe Pond Lane
Concord, NH 03303
t: 603.226.5877
f: 603.226.5361
www.milestoneengcon.com

For Review
03/12/2021 3:55:01 PM

KEY PLAN

PROJECT TITLE/ADDRESS
NHD WAREHOUSE

EGRESS STAIR ADDITION

1 HORSHOE POND LANE
CONCORD, NH 03301

ISSUE
CONSTRICTION DOCUMENTS
02/15/2021

PROJ. NO. 1146 STAMP
SCALE As indicated
DESIGN BY BJD
DRAWN BY BJD
CHKD BY BJD
ISSUE DATE 02/15/2021
REVISIONS

SHEET TITLE
EGRESS PLAN

A0.3

EGRESS PLAN
A0.3

1/16" = 1'-0"
3/32" = 1'-0"
1/8" = 1'-0"

C:\Revit Files\1146_NHD_Egress Stair_Arch_adamsmorg@hlturner.com.rvt

3/12/2021 7:45:38 PM

A B C D E F